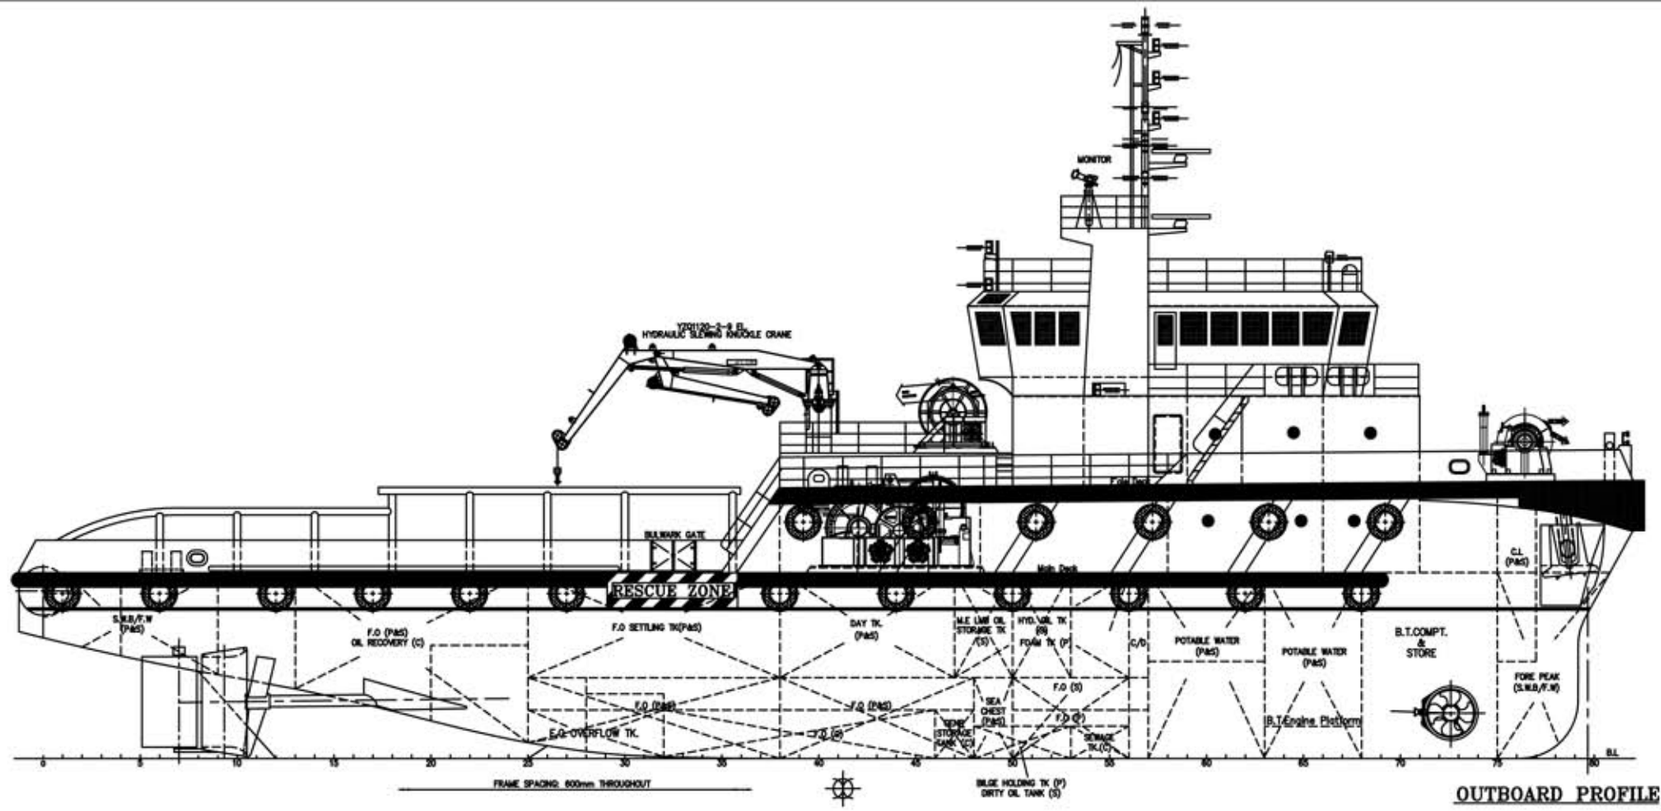

OUTBOARD PROFILE

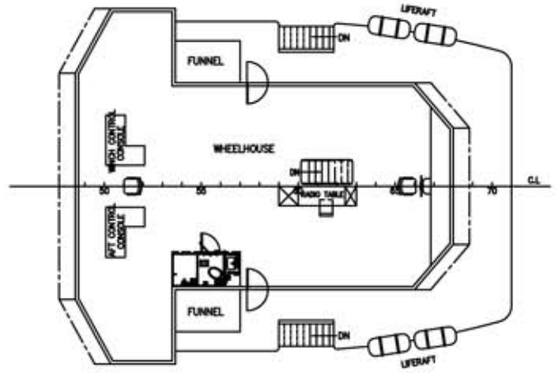

WHEELHOUSE DECK

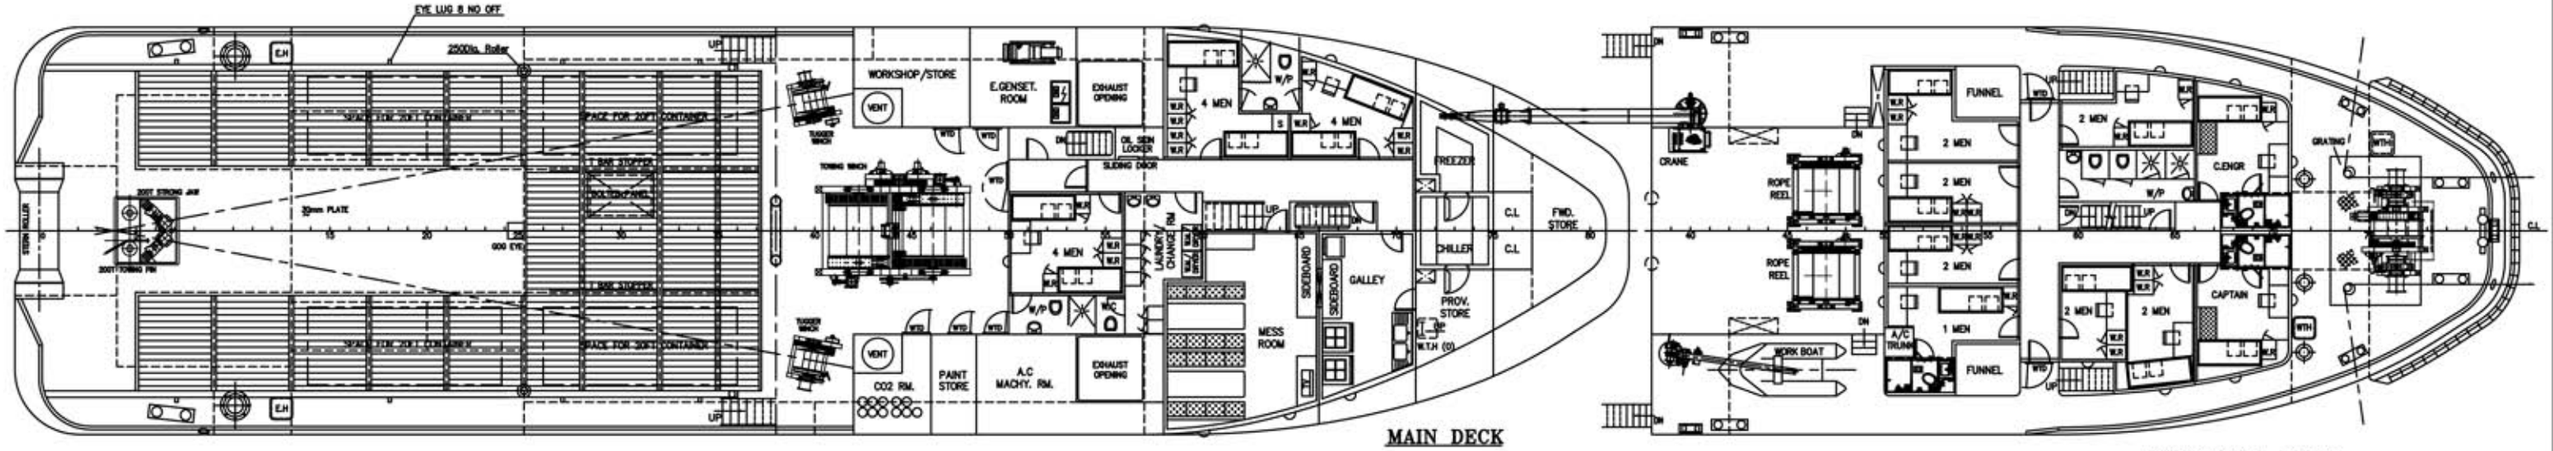

MAIN DECK

FORECASTLE DECK

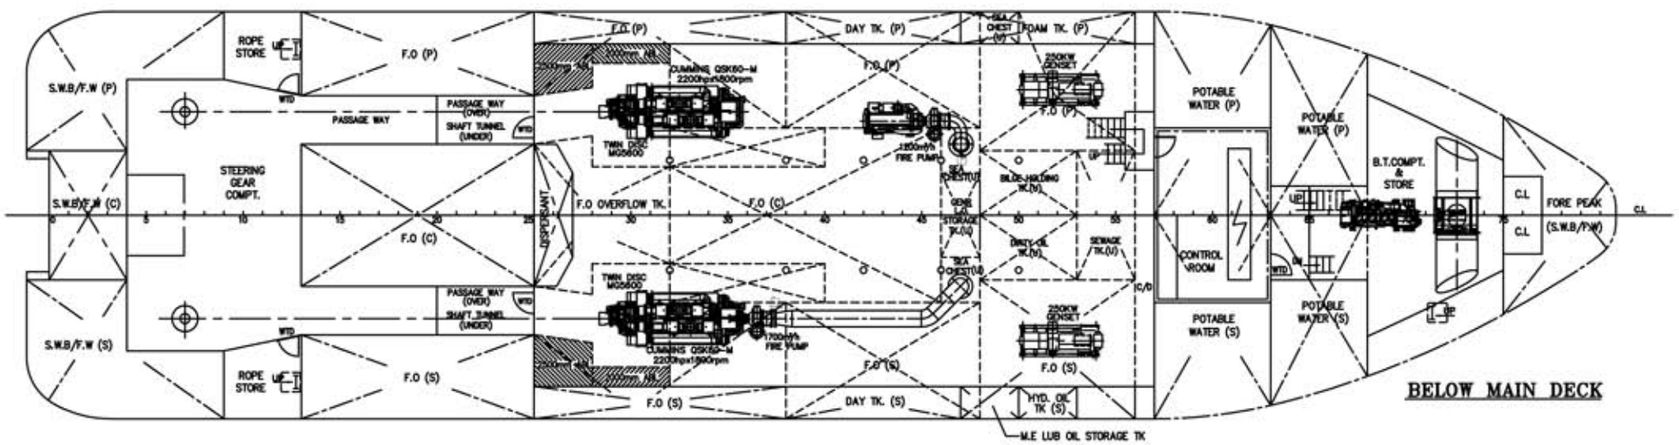

BELOW MAIN DECK

PRINCIPAL PARTICULARS

LENGTH O.A	49.95m
LENGTH W.L	48.60m
LENGTH B.P	43.60m
BEAM MLD.	12.60m
DEPTH MLD.	5.75m
DRAFT DESIGNED	4.50m
COMPLEMENT	27 MEN
F.O(Include oil recovery)	500 m³(approx.)
POTABLE WATER	242 m³(approx.)
S.W.B.	65 m³(approx.)
OIL RECOVERY (flashpoint above 60°)	126 m³(approx.)
FOAM TANK	16 m³(approx.)
DISPERSANT TANK	19 m³(approx.)

DATE	MODIFICATION	REV	BY

SHIP: 50m A.H.T./TOWING TUG

TITLE: GENERAL ARRANGEMENT

OWNER	
BUILDER	YARD NO.
CLASS	BV

DRAWN	CHECKED	APPROVED	SCALE	DRAWING NO.	REV
			1:100		